Man-O-War Boulevard @ Todds Road
Lexington, Kentucky

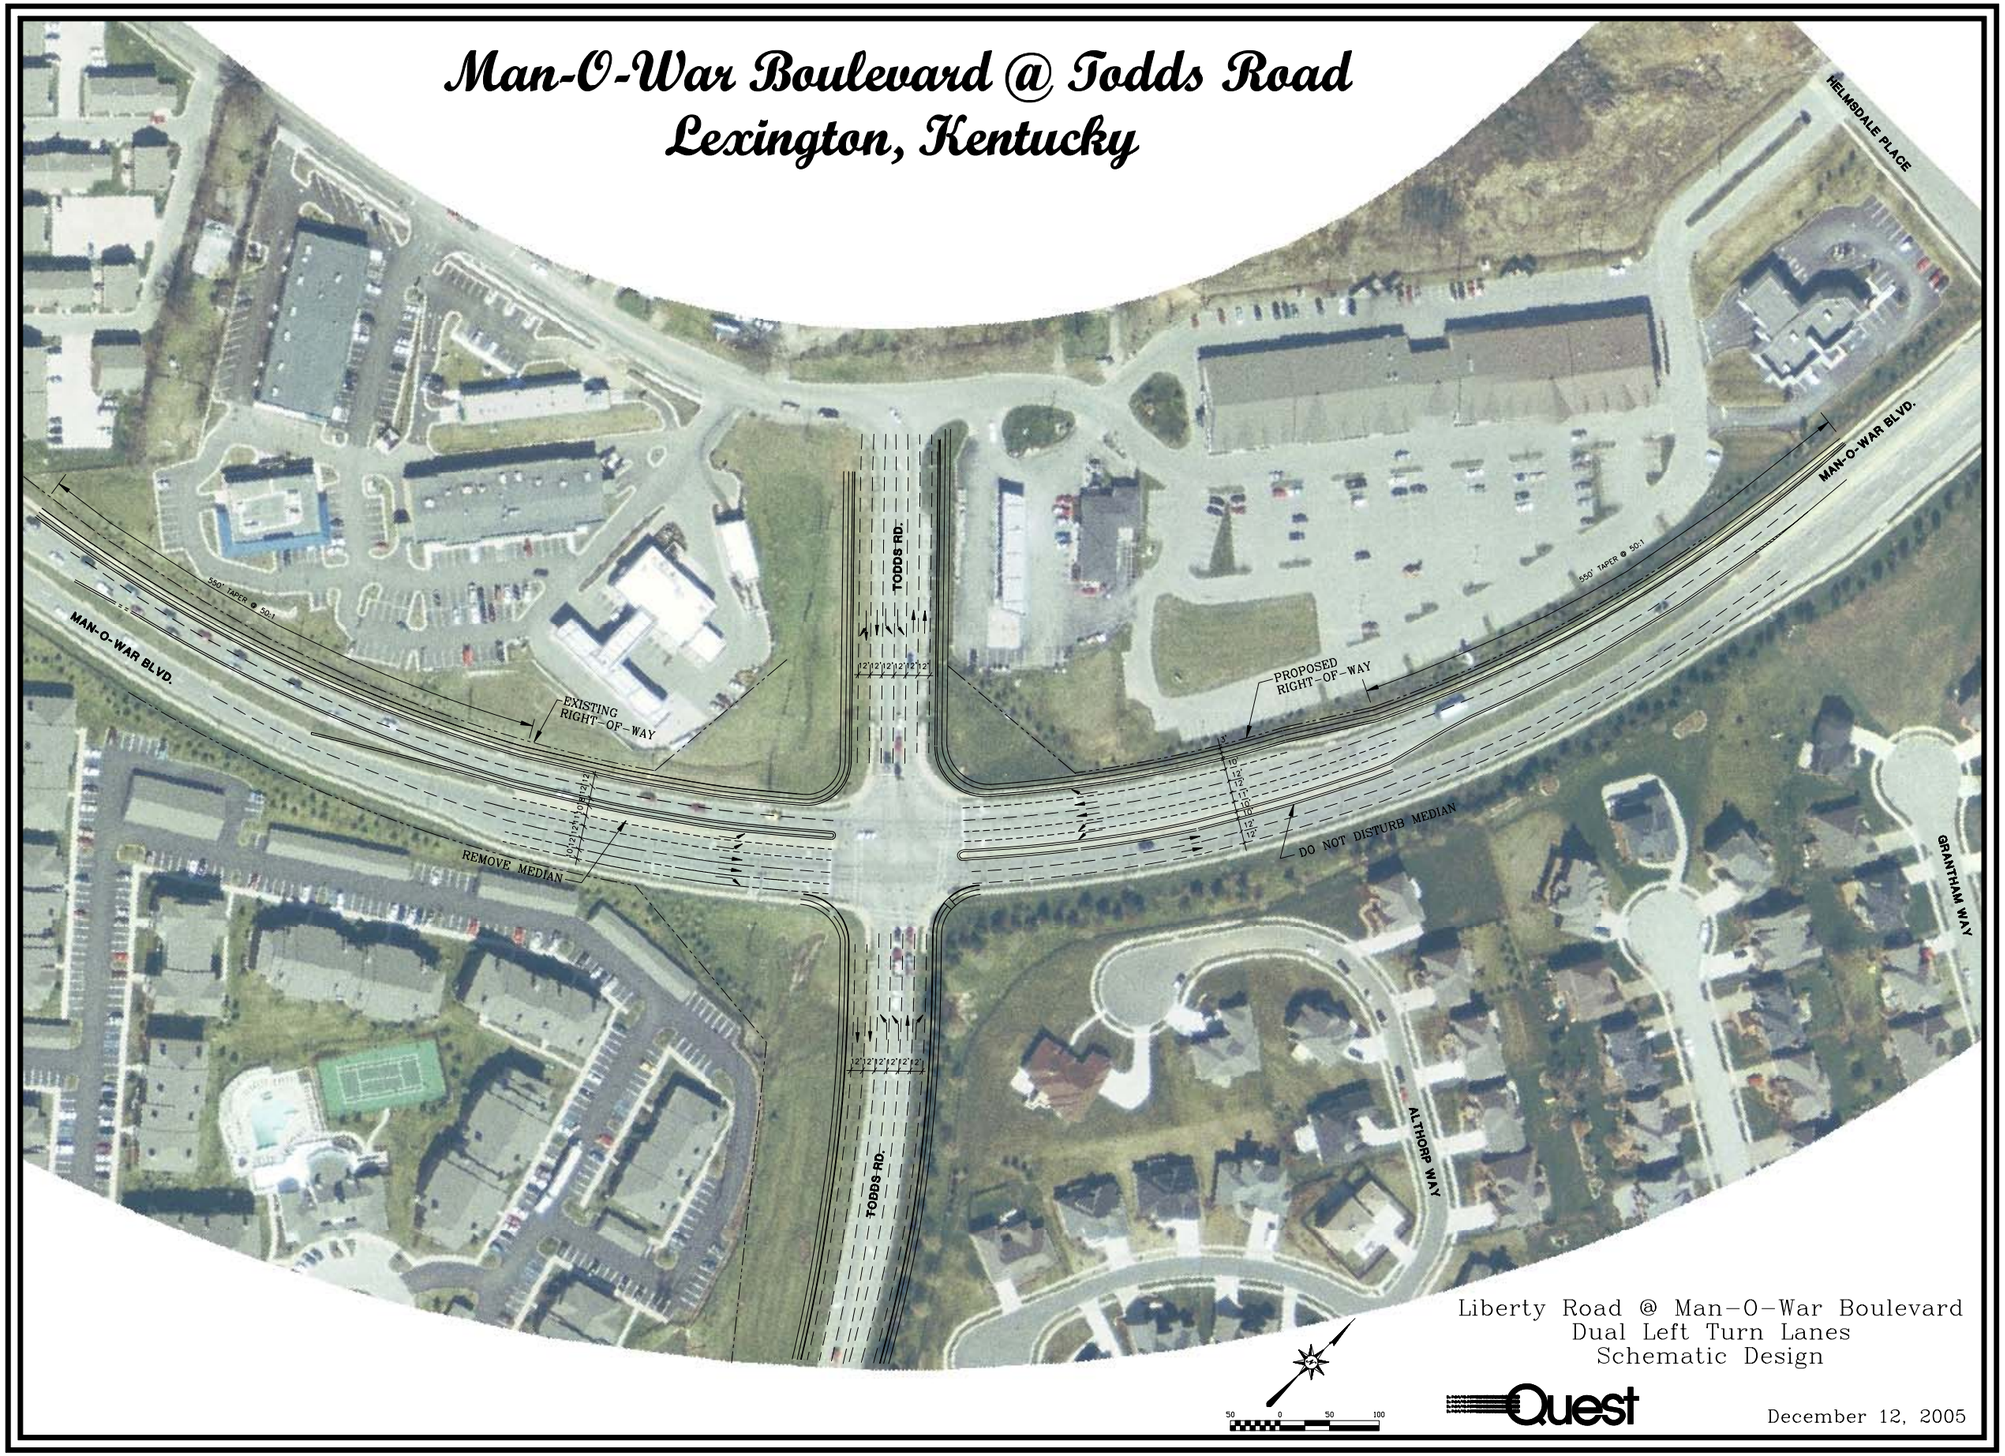

Liberty Road @ Man-O-War Boulevard
Dual Left Turn Lanes
Schematic Design

Quest

December 12, 2005

L:\HPY\99260\Final\Man O War\man o war.dwg